CITY OF SALEM - TYPE 1 CATCH BASIN

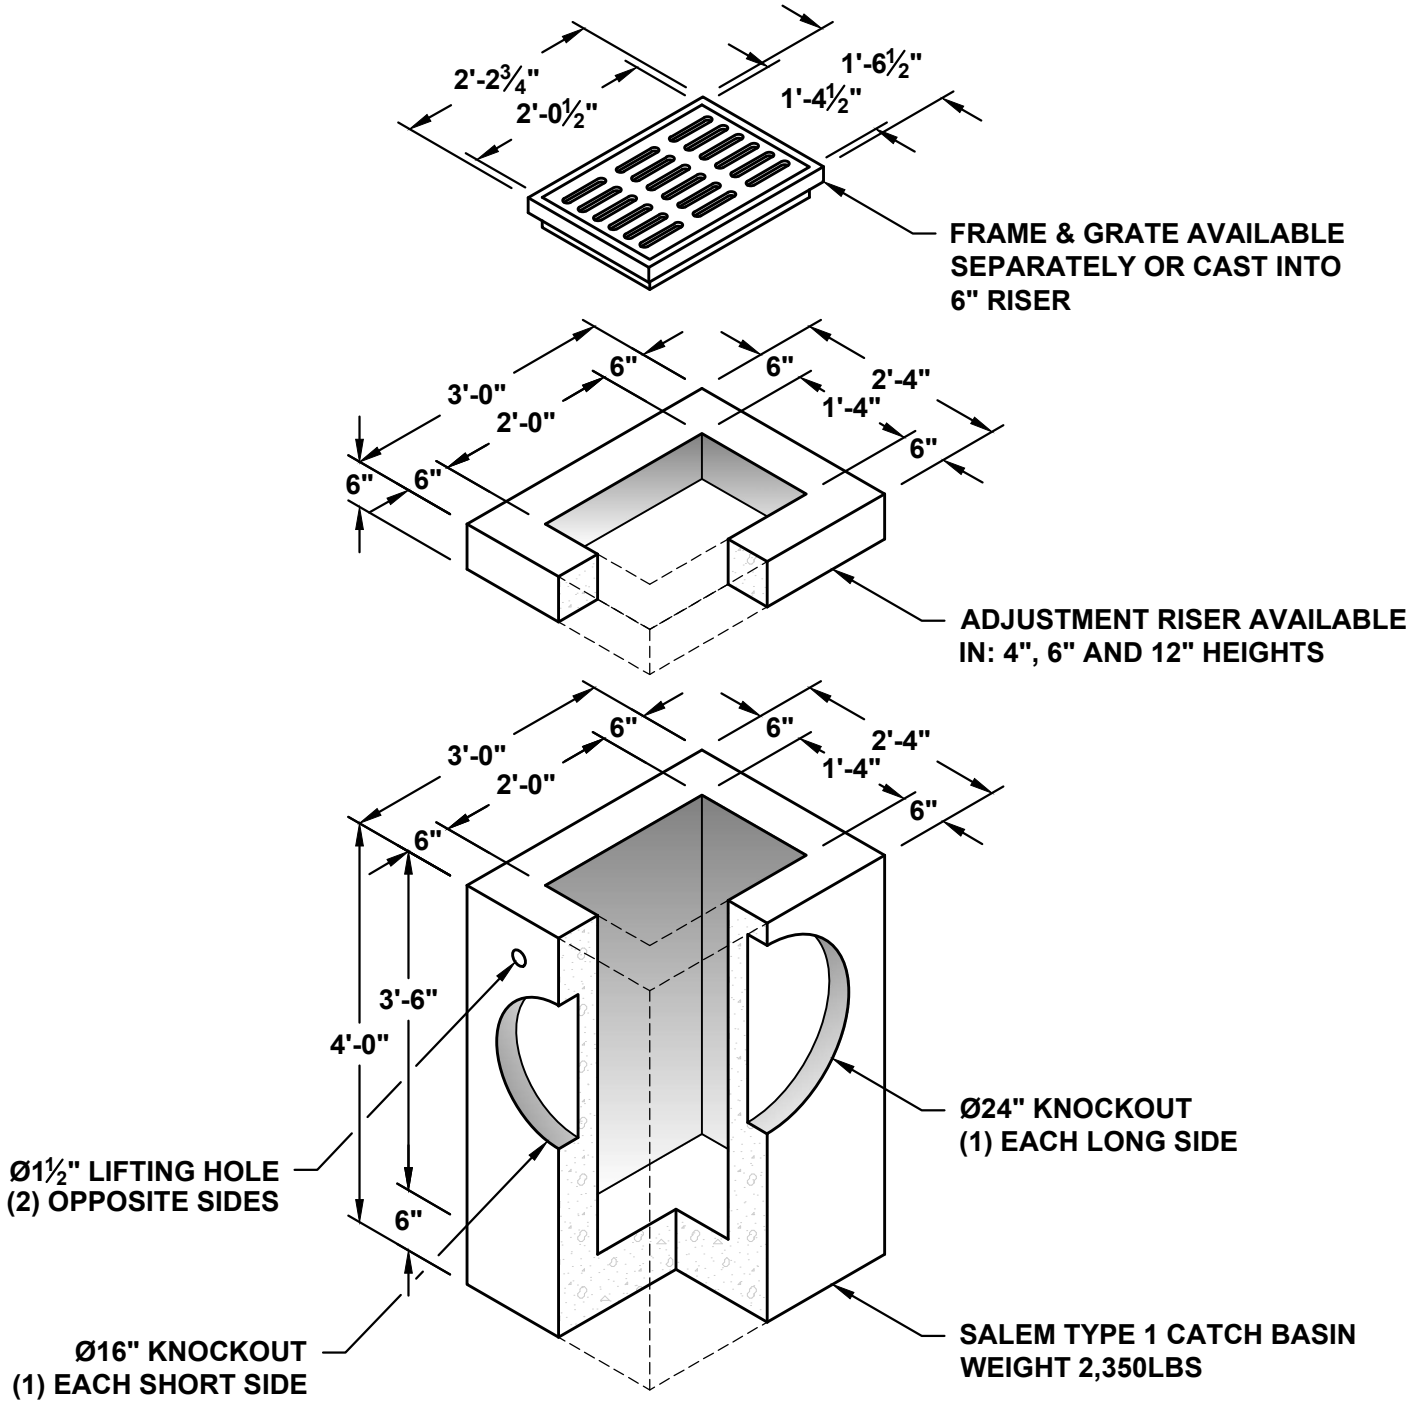

NOTES:
1. MEETS OR EXCEEDS CITY OF SALEM STANDARD DRAWING NO. 200.
2. ALL DIMENSIONS SUBJECT TO ALLOWABLE TOLERANCES.

CPP Columbia PRECAST PRODUCTS

SMART certified

Phone: (360) 335-8400 Fax: (360) 335-8402

Email: sales@cppwa.com

Web: www.columbiaprecastproducts.com