W.S.D.O.T. - TYPE 1 INLET

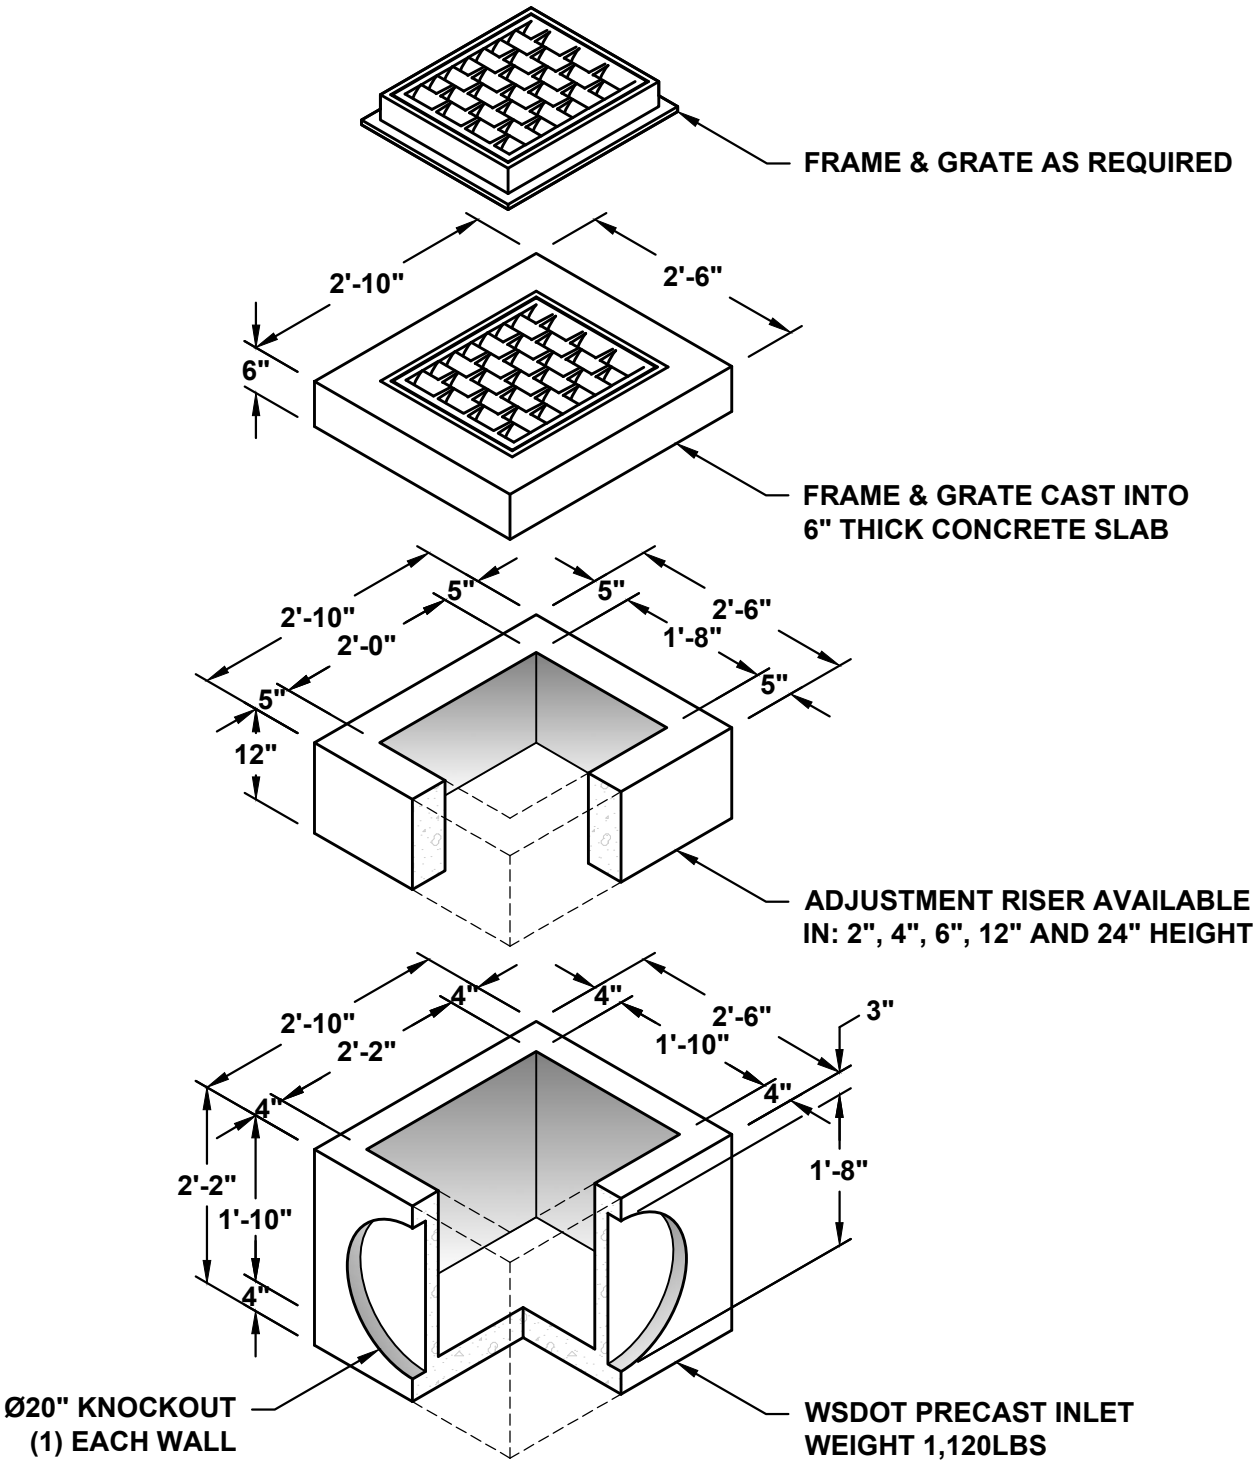

NOTES:
1. MEETS OR EXCEEDS WSDOT STANDARD PLAN B-5.20-02.
2. ALL DIMENSIONS SUBJECT TO ALLOWABLE TOLERANCES.

CPP Columbia PRECAST PRODUCTS

SMART certified

Phone: (360) 335-8400 Fax: (360) 335-8402

Email: sales@cppwa.com

Web: www.columbiaprecastproducts.com